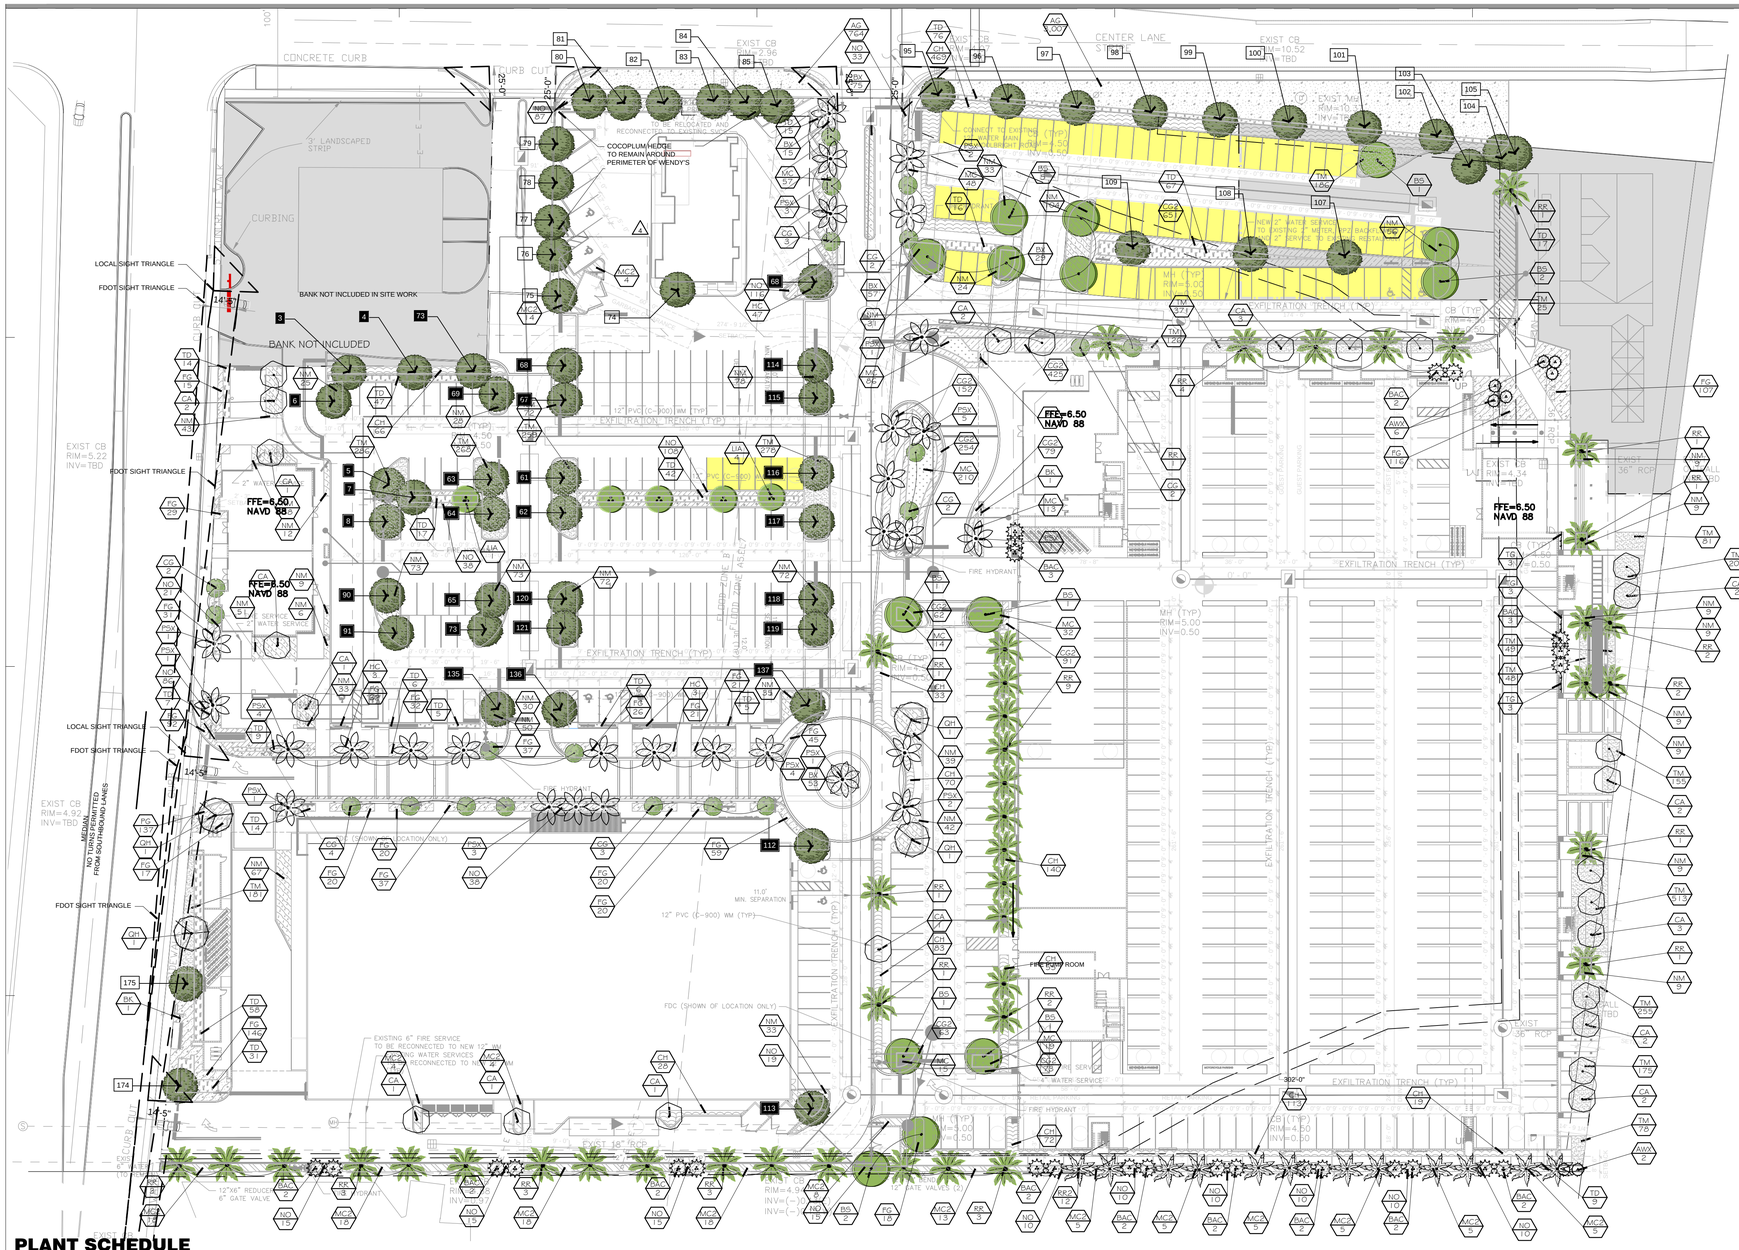

KEY

- EXISTING TREE REFERS TO NUMBER ON TREE INVENTORY LIST SHEET L-001
- # EXISTING TREE TO PROTECT IN PLACE
- # TRANSPLANT TREE NEW LOCATION
- TRANSPLANT TREE NEW LOCATION REFERS TO NUMBER ON TREE INVENTORY LIST SHEET L-001
- PLANT CODE. SEE PLANT LIST L-100
- XX QTY PROPOSED PLANT LABEL
- QUANTITY
- MITIGATION TREES

PLANT SCHEDULE

TREES	QTY	BOTANICAL NAME / COMMON NAME	CONT	CALIPER	PLANTED SIZE	MATURE SIZE	DROUGHT	NATIVE	1 SALT TOL.	MITIGATION "
AAX	8	Acoelorrhaphe wrightii / Paurotis Palm	F6	6"Cal	15' OA	20' X 15'	NATIVE	MED	HIGH	
BAC	26	Bambusa chungii / Tropical Blue Bamboo	15 gal		15' OA	MPP			MED	
BS	15	Bursera simaruba / Gumbo Limbo	F6	3"Cal	12' STD	40'X 35'	NATIVE	HIGH	HIGH	42"
CA	25	Clusia rosea / Autograph Tree	F6	2.5"Cal	12' STD	30' X 30'	NATIVE	HIGH	HIGH	
CG	21	Cordia sebestena / Orange Geiger Tree	F6	2"Cal	10' STD	20' X 15'	NATIVE	HIGH	HIGH	40"
ET	62	EXISTING TREE/PALM	Transplant/Existing	Varies see Inventory List			NATIVE	HIGH	MED	
LIA	6	Lagerstroemia indica / Crape Myrtle	F6	2"Cal	14' x 10'	25' X 15'	FL-FRIENDLY	HIGH	HIGH	10"
PSX	29	Phoenix sylvestris / Wild Date Palm	F6	10" min	14' 6W	60' X 20'	HIGH	Fl Friendly	HIGH	
QH	4	Quercus virginiana 'High Rise' / High Rise Live Oak	F6	4"Cal	20' OA	60' X 40'	NATIVE	HIGH	HIGH	
RR	44	Roystonea regia / Royal Palm	F6	10" min	12' CT	80' x 25'	NATIVE	HIGH	MED	430"
RR2	12	Roystonea regia / Royal Palm	F6		8' CT	80' x 25'	HIGH	NATIVE	MED	
SHRUBS	QTY	BOTANICAL NAME / COMMON NAME	CONT	SIZE	NOTE	MATURE	DROUGHT	NATIVE	SALT TOL.	
BK	3	Bougainvillea x 'Barbara Karst' / Barbara Karst Bougainvillea	5 gal	6' TRL	FULL	Maintained on column	HIGH	FL FRIENDLY	HIGH	
TG	9	Thunbergia grandiflora / Sky Flower	7 gal	8' TRL	Multi Runners	Maintain Greenscreen	MED	FL FRIENDLY	MED	
SHRUB AREAS	QTY	BOTANICAL NAME / COMMON NAME	CONT	CONT. HGT X W	NOTE	MATURE HGT X W	DROUGHT	NATIVE	SPACING	SALT TOL
AG	3,771	Arachis glabrata / Perennial Peanut	1 gal	6" FULL		2"-3" HEIGHT	HIGH	FL-FRIENDLY	18" o.c.	HIGH
BX	229	Bougainvillea x 'Barbara Karst' / Bougainvillea	3gal	18" x 18" FULL	BUSH	Maintained 36" or less	HIGH	FL-FRIENDLY	24" o.c.	HIGH
CH	1,148	Chrysobalanus icaco 'Horizontalis' / Cocoplum	3 gal	24"x24"	FULL	20' x 20'	MED	NATIVE	30" o.c.	HIGH
CS2	1,850	Clusia guttifera nana / Dwarf Clusia	3 gal	14"x14"	FULL	Maintained 36" or less	HIGH	NATIVE	18" o.c.	HIGH
FG	899	Ficus microcarpa 'Green Island' / Green Island Ficus	3 gal	24"x24"					30" o.c.	HIGH
HC	53	Hymenocallis caribaea / Spider Lily	3gal	14"x14"	FULL	3'	HIGH	NATIVE	24" o.c.	HIGH
MC	494	Muhlenbergia capillaris / Pink Muhly	3 gal	12" x 12"	FULL	2-4' H	HIGH	NATIVE	24" o.c.	HIGH
MC2	149	Myrcianthes fragrans 'compacta' / Compact Simpson's Stopper	7 gal	4'x4'	BUSH	Maintained 6' or <	HIGH	NATIVE	54" o.c.	HIGH
NM	1,287	Nephrolepis biserrata / 'Macho Fern'	3 gal	18" x 18" FULL	FULL	4'-6'	MED	FL-FRIENDLY	30" o.c.	MED
NO	666	Nerium oleander 'Dwarf' / Dwarf Oleander	3 gal	24"x24"	BUSH	4'-6'	HIGH	FL-FRIENDLY	30" o.c.	HIGH
PG	228	Portulaca grandiflora / Purslane	1 gal	8" x 4"	FLW COLOR MIX	Maintained 4"	HIGH	NATIVE	12" o.c.	HIGH
TD	461	Tripsacum dactyloides nana / Dwarf Fakahatchee	3 gal	24"x24"	FULL	3' x 3'	HIGH	NATIVE	36" o.c.	HIGH
GROUND COVERS	QTY	BOTANICAL NAME / COMMON NAME	CONT	HGT X W	NOTE	MATURE	DROUGHT	NATIVE	SPACING	SALT TOL
TM	7,643 sf	Trachelospermum asiaticum 'Minima' / Minima Jasmine	1 gal	8" x 4"	Maintained as Ground Cover 6"	Maintained on trellis	HIGH	FL-FRIENDLY	18" o.c.	HIGH

0 40 80 120 feet

SCALE: 1" = 40'

PROPOSED LANDSCAPE PLAN

- 78% PROPOSED TREES AND EXISTING/TRANSPLANT TREES ARE NATIVE.
- 100% PROPOSED TREES ARE FLORIDA FRIENDLY
- 100% PROPOSED SHRUBS AND GROUND COVERS ARE FLORIDA FRIENDLY
- ALL PLANT BEDS SHALL HAVE MULCH AS PER SPECIFICATION
- IRRIGATION WILL BE DESIGNED PER HYDROZONE OF PLANT MATERIAL AS PER WATERWISE MANUAL
- PLANTS WITH IN FDOT SIGHT TRIANGLE SHALL BE MAINTAINED 30" OR LESS IN HEIGHT.
- 147" caliper and 77 palm provided in proposed landscape plan 1

FSMY
ARCHITECTS ▪ PLANNERS
FALKANGER SNYDER MARTINEAU & YATES

888 SOUTH ANDREWS AVE. SUITE 300
FORT LAUDERDALE, FLORIDA 33316
PH:(954)764-6575 FAX:(954)764-8622

JEFF FALKANGER, DOUG SNYDER
LARRY MARTINEAU, JIRO YATES

COPYRIGHT 2012

FALKANGER, SNYDER, MARTINEAU & YATES ALL RIGHTS RESERVED. THIS DOCUMENT OR PARTS THEREOF MAY NOT BE REPRODUCED IN ANY FORM WITHOUT PERMISSION

CA # AAC000447

barranco- RLA, inc.
888 s andrews avenue, suite 300
Fort Lauderdale FL. 33316
office: 954.667.7814
LA# 6666983

DESIGNED	DRAWN	CHECKED
NBB	NBB	NBB

Exhibit B2: Landscape Plan

REVISIONS

1 3.18.16 DART COMMENTS

DATE:	COMM:
11.12.15	15004

RIVERWALK PLAZA

1608 SOUTH FEDERAL HIGHWAY
BOYNTON BEACH, FL 33425

PROPOSED LANDSCAPE PLAN

DRC

L-100