WEST ELEVATION

NORTH ELEVATION

EAST ELEVATION

SOUTH ELEVATION

COLORED ELEVATIONS

1320 SOUTH FEDERAL OFFICE BUILDING

Exhibit B

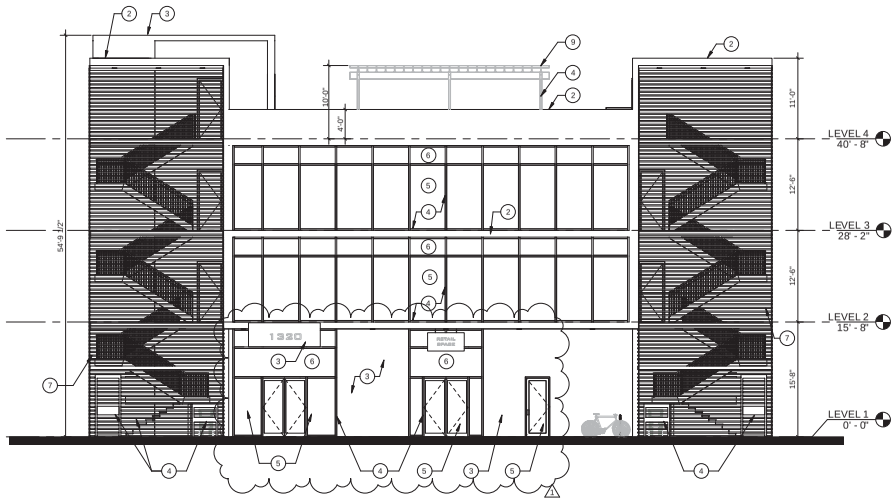

2 EAST ELEVATION
SCALE: 1/8" = 1'-0"

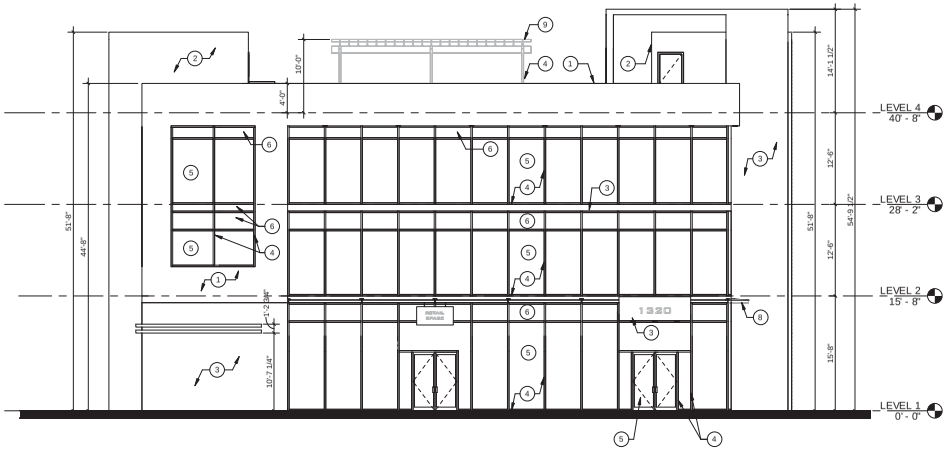

1 WEST ELEVATION
SCALE: 1/8" = 1'-0"

COLOR & MATERIAL LEGEND		
MARK	DESCRIPTION	MATERIAL / COLOR
1	LIGHT TEXTURE PAINTED STUCCO	SHERWIN WILLIAMS "ORIGAMI WHITE" SW 7636
2	LIGHT TEXTURE PAINTED STUCCO	SHERWIN WILLIAMS "MINDFUL GRAY" SW 7016
3	LIGHT TEXTURE PAINTED STUCCO	SHERWIN WILLIAMS "DOVETAIL" SW 7018
4	MULLIONS, TRELLIS POST, DOOR & WINDOW FRAME	ANODIZED ALUMINUM FINISH SHERWIN WILLIAMS "IRON ORE" SW 7069
5	STOREFRONT GLASS	VITRO - SOLARGRAY GLASS
6	STOREFRONT GLASS	VITRO - GLASS WITH OPAQUE FILM
7	LOUVER	ANODIZED ALUMINUM FINISH SHERWIN WILLIAMS "IRON ORE" SW 7069
8	SUN CONTROL LOUVER	ANODIZED CLEAR ALUMINUM FINISH
9	TRELLIS RAFTER	PAINTED ALUMINUM - SHERWIN WILLIAMS "MINDFUL GRAY" SW 7016

GENERAL NOTES

1. EXTERIOR WALL OPENINGS SHALL COMPLY WITH THE FBC 6TH EDITION (2017), TABLE 705.8.
2. ALL EQUIPMENT ATTACHED TO THE BUILDING SHALL BE REQUIRED TO BE PAINTED TO MATCH THE BUILDING. SUBJECT TO BOYNTON BEACH UTILITIES APPROVAL
3. ALL ABOVE GROUND MECHANICAL EQUIPMENT SUCH AS, BUT NOT LIMITED TO, EXTERIOR UTILITY BOXES, METERS, AND TRANSFORMERS SHALL BE DEPICTED ON ALL PLANS AND SHALL BE VISUALLY SCREENED. BACK-FLOW PREVENTERS SHALL BE PAINTED TO MATCH THE PRINCIPAL STRUCTURE. SUBJECT TO BOYNTON BEACH UTILITIES APPROVAL.
4. BUILDING STRUCTURES AN PARTS OF THEREOF SHALL BE DESIGNED TO WITHSTAND THE MINIMUM WIND LOADS OF 170 MPH. WIND FORCES ON EVERY BUILDING OR STRUCTURE SHALL BE DETERMINED BY THE PROVISIONS OF ASCE 7 AND THE PROVISIONS OF THE FBC 6TH EDITION (2017), SECTION 1609 (WIND LOADS).

AW architects
RODOLFO ACEVEDO AIA
JAMES R. WILLIAMS AIA
7700 CONGRESS AVE.
SUITE 1114
BOCA RATON, FLORIDA 33487
TEL 561 997 1244
FAX 561 997 1675

1320 SOUTH FEDERAL OFFICE
SITE PLAN APPROVAL

1320 SOUTH FEDERAL HWY
BOYNTON BEACH, FL 33435

FLORIDA LICENSURE: AA26002219

07.02.2018

PROJECT NO:	17044
DESIGNED BY:	JW / WM
DRAWN BY:	WM
CHECKED BY:	JW / MB

SUBMITTALS:

SCHEMATIC DESIGN:	11.06.2017
SITE PLAN APPROVAL:	07.02.2018

REVISIONS:

1 BDC REVISIONS: 08.10.2018

BUILDING ELEVATIONS

A1.2

© 2017 AW ARCHITECTS, INCORPORATED ALL RIGHTS RESERVED. NO PART OF THESE IDEAS, PLANS OR DESIGNS MAY BE REPRODUCED, COPIED OR UTILIZED GRAPHICALLY IN ANY FORM WHATSOVER WITHOUT THE EXPRESSED WRITTEN CONSENT OF AW ARCHITECTS INCORPORATED AND ITS BOARD OF DIRECTORS.

S:\Wprojects\17000\17044\17044_Revit\17044_Models\17044_Current\17044_ProjectContent\17044_1320_South_Federal_Office.rvt
8/9/2018 3:09:25 PM