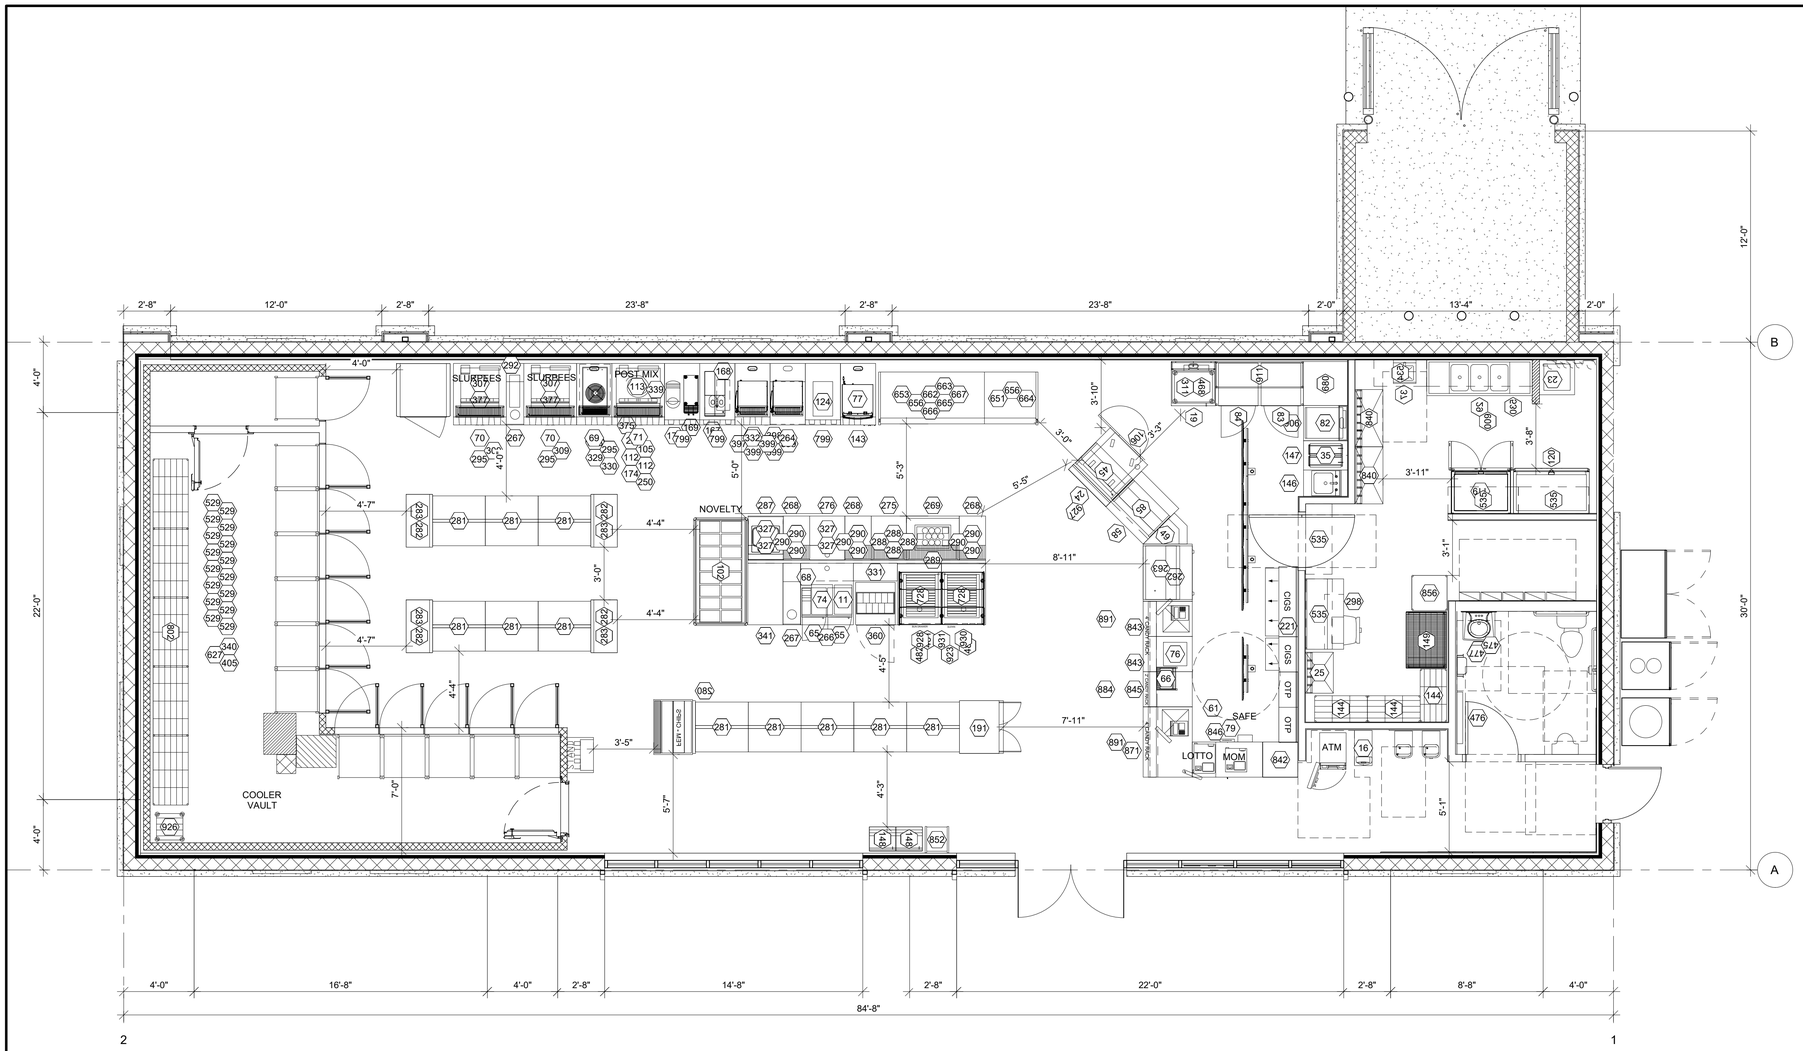

LAYOUT INFORMATION

ROLLER GRILLS	2 (SELF SERVE)
SANDWICH CASE	9'
VAULT DOORS	11
LOW TEMP DOORS	1
ICE MERCH. DOORS	1
NOVELTY CASE	1
BAKERY CASE	1 (LG)
SLURPEE BARRELS	8

GONDOLA UNITS (60"H)	22
END CAPS (60"H)	05
POWER WINGS	(00) - NOT IN TOTAL
LOW WALLS (36"H)	00
HIGH WALLS (72"H)	00
TOTAL	31

SALES FLOOR AREA = 1,565 SF

GAS: YES LIQUOR: NO
BEER: YES WINE: YES

OCCUPANCY LOAD (>49) = 49
TRAVEL DISTANCE (<200) = 87'
COMMON PATH OF TRAVEL (<75) = 51'
RESTROOMS REQUIRED = 1
EXITS REQUIRED = 1

OVERHEAD SHELVES = 25 FT
FLOOR SHELVES = 11 FT

WALL TYPE LEGEND

EXISTING WALL
EXISTING COLUMN
NEW WALL
NEW PARTIAL HEIGHT WALL
NEW COOLER WALL

OCCUPANCY CALCULATION

MERCHANDISE	1300 SF	/	30	=	43 PEOPLE
KITCHEN / SALES	265 SF	/	200	=	2 PEOPLE
STORAGE/ BACK ROOM	986 SF	/	300	=	3 PEOPLE
OFFICE	0 SF	/	100	=	1 PERSON
RESTROOM	75 SF	/	N/A	=	0 PEOPLE
			TOTAL	=	49 PEOPLE

N

34785 - BOYNTON BEACH, FL - FP2 LAYOUT1

04/16/19

4798 CONGRESS AVE.
BOYNTON BEACH, FL

SCALE: ¼"=1'-0"

APPROVED: YES ☐ NO ☒
00/00/19

Rev. #	Date	Description

7-ELEVEN, INC.
3200 Hackberry Rd. Irving, Texas 75063

7-11 #34785
4798 CONGRESS AVE
BOYNTON BEACH, FL

GPD GROUP
520 South Main Street, Suite 2531
Akron, OH 44311
330.572.2100 Fax: 330.572.2102

Job#:	2019111.40
Scale:	AS NOTED
Date:	4/16/19
Drawn By:	
Checked By:	

Documents prepared by GPD Group are to be used only for the specific purpose and project for which they are intended. Any extension of use to other projects, by owner or any other party, without the express, written consent of GPD Group is done at the user's own risk. If used in a way other than that specifically intended, user shall hold GPD Group harmless from all claims and losses.

PRELIMINARY DRAWINGS
DESIGN DEVELOPMENT
NOT FOR CONSTRUCTION

SHEET:

PRINTED BY: NHERNDON
DRAWING NAME: 34785 BOYNTON BEACH FLOWG PRINT DATE: Apr 16, 2019 - 3:50pm